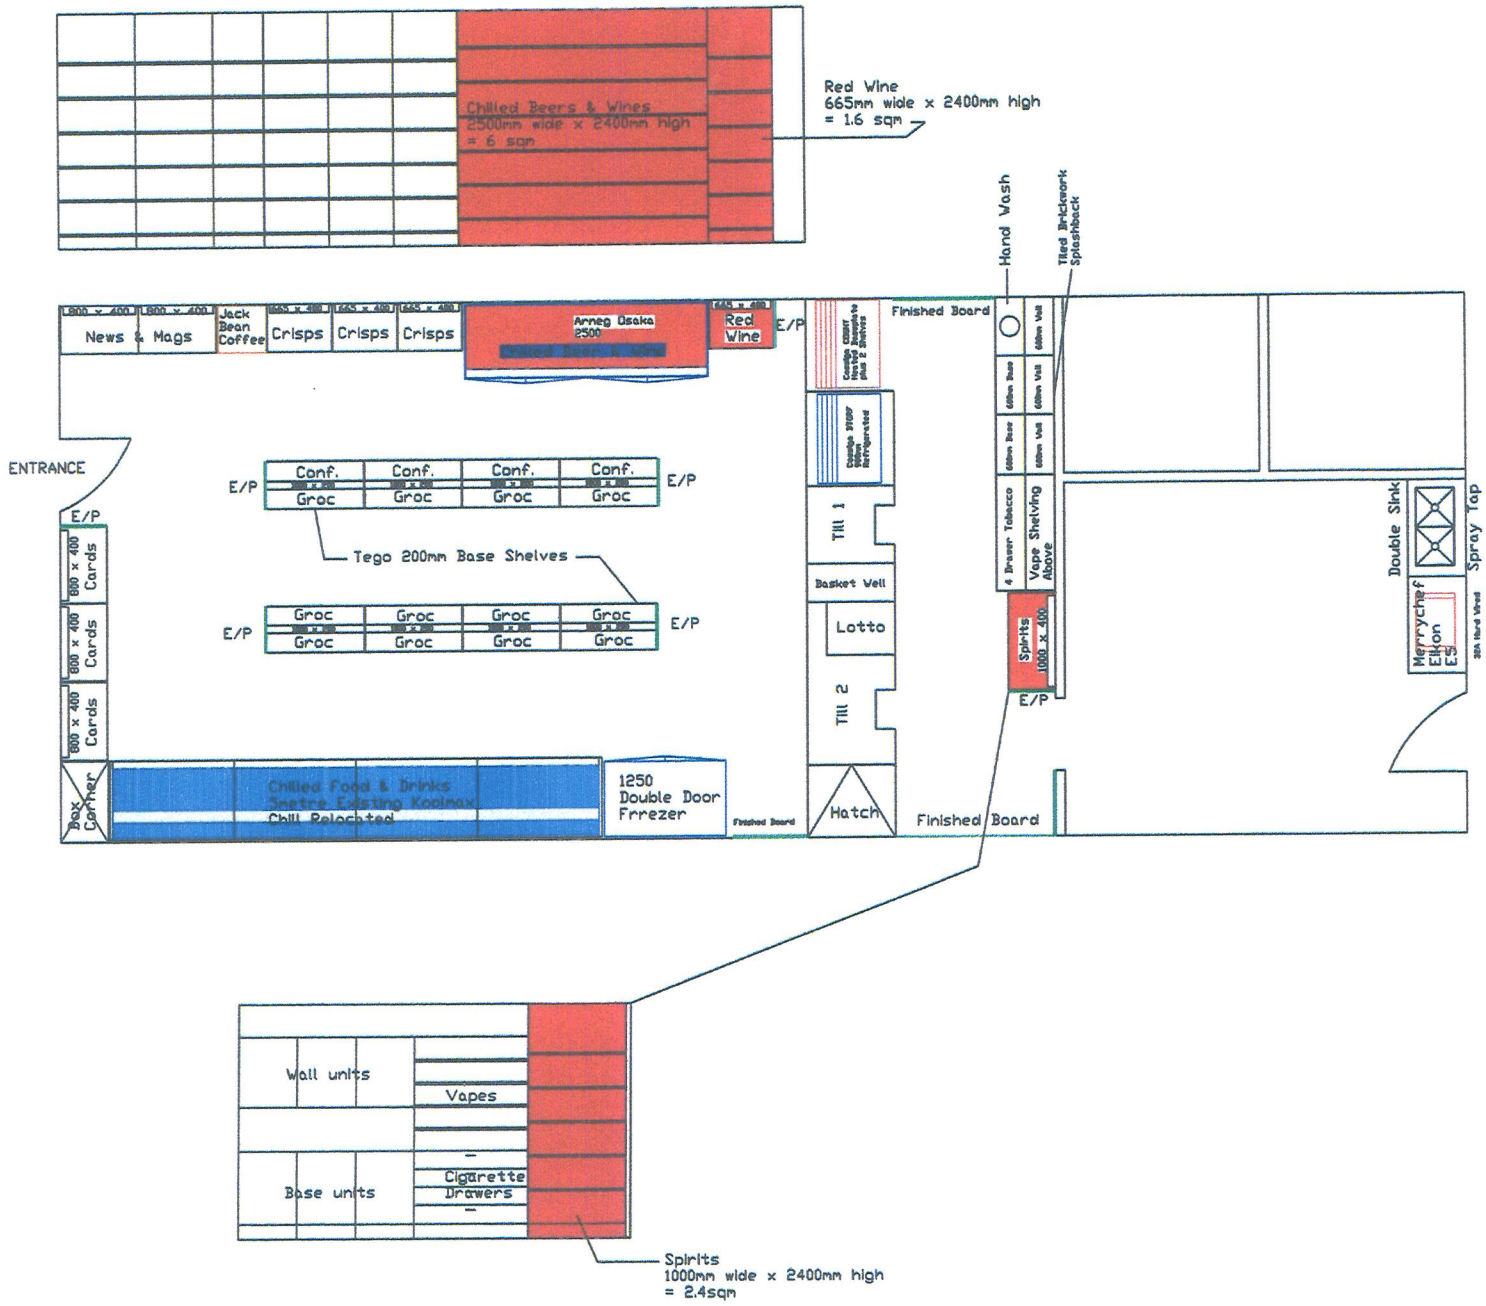

Customer
Duncan's Bakery
25 Scotstown Road
Bridge of Don
Aberdeen
AB22 8HH

Scale	Rev:	Drawn	Date
1:50@A3	4	H.C.	7.10.2025

All dimensions subject to site survey.
This plan is for shopfitting purposes only. Building & Structural alterations & additions will require the services of an Architect/ Structural Engineer. It is the responsibility of the retailer to all building regulations are met & planning permissions obtained

CRUDENS
Cruden Contracts
Shopfitting & Refrigeration
3 Albert Street
Fraserburgh, Aberdeenshire
AB43 9JL
TEL: 01346 516717