Appendix 4

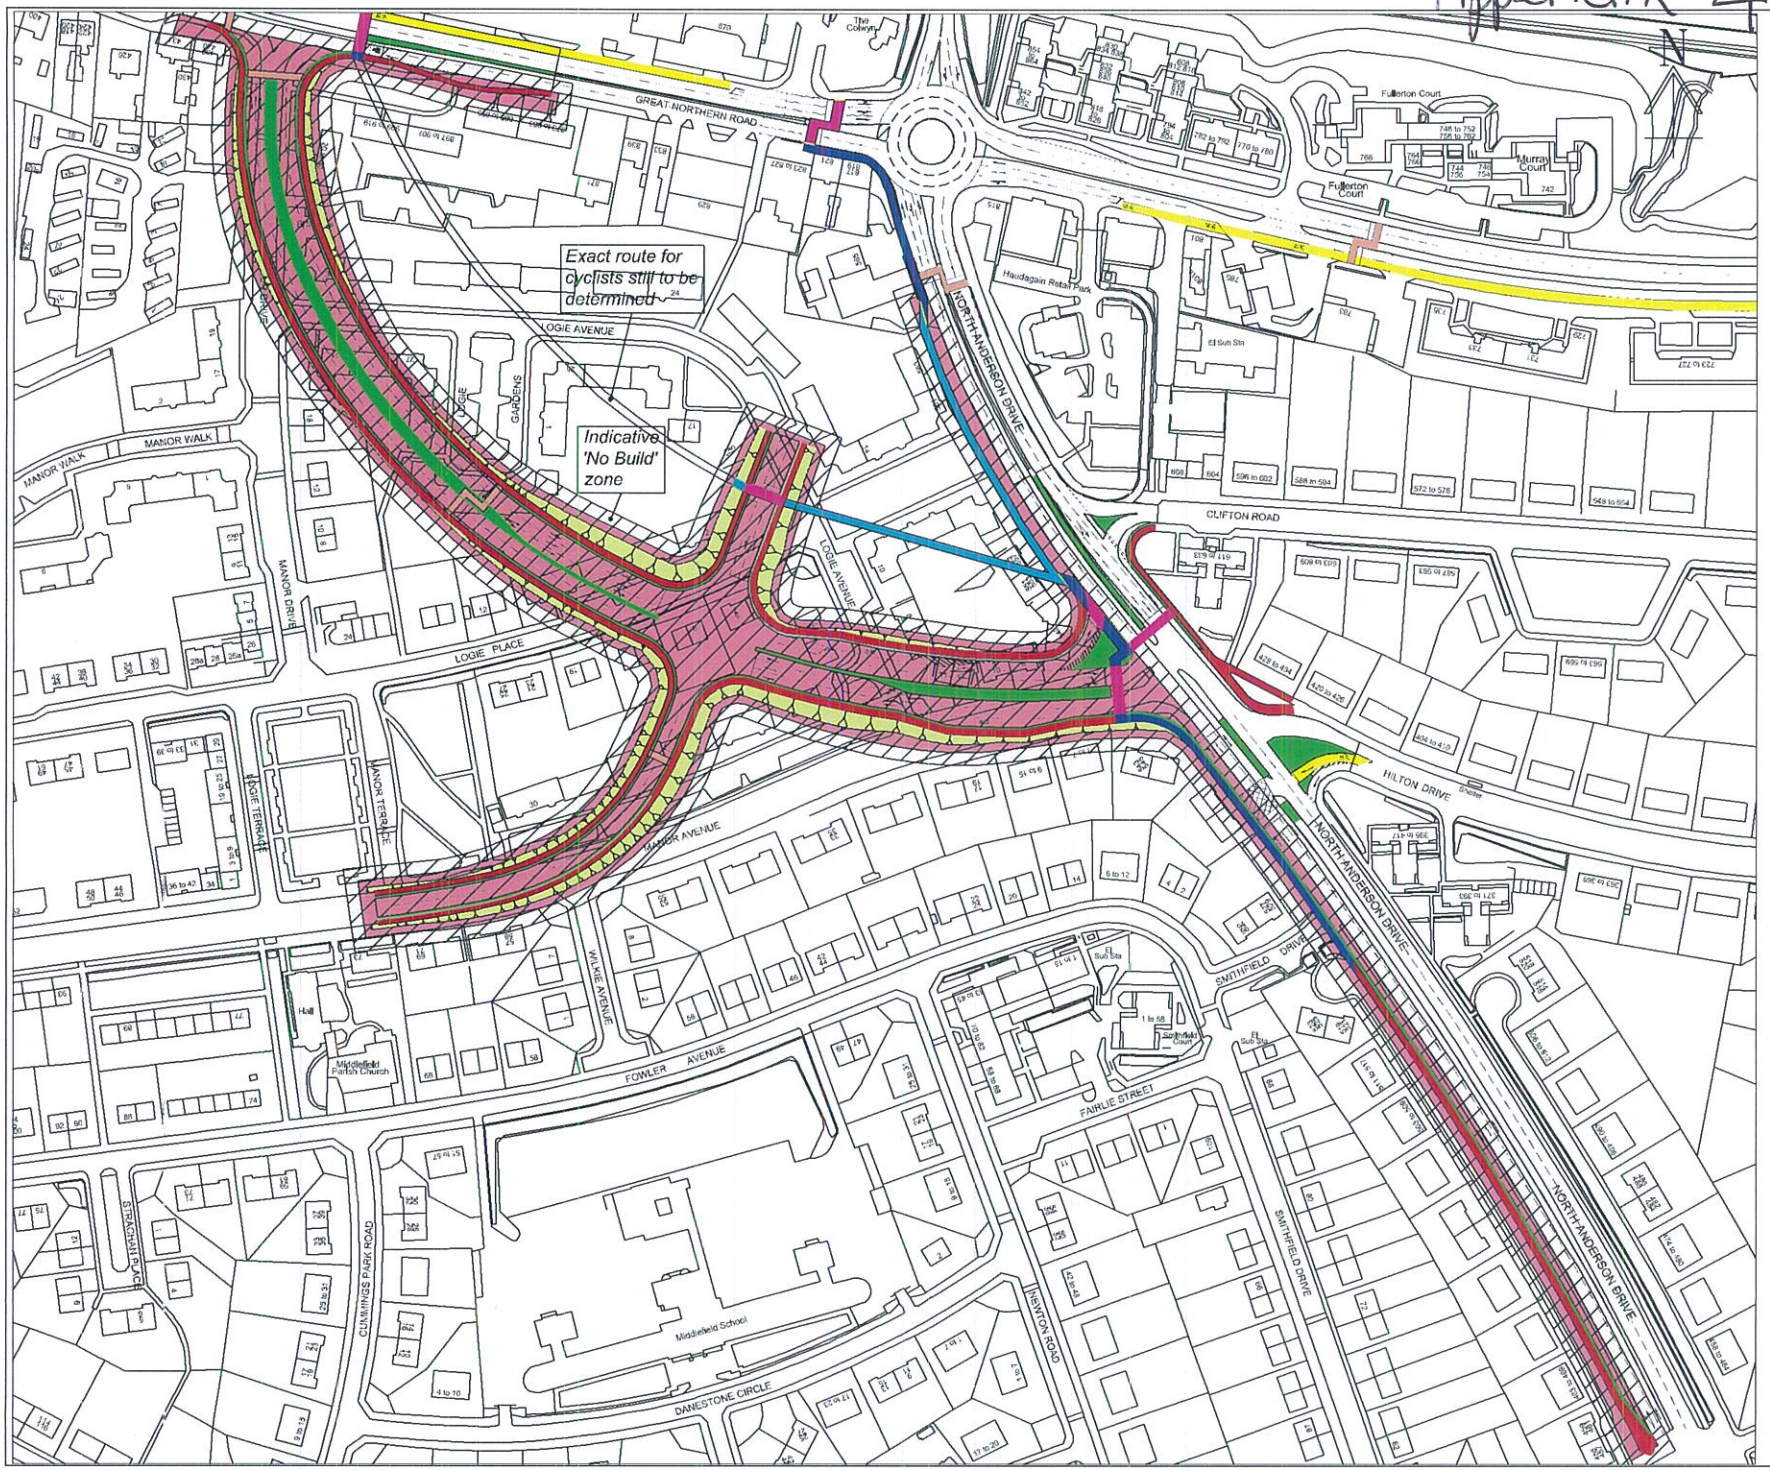

Based upon the Ordnance Survey mapping with the permission of the Controller of Her Majesty's Stationery Office © Crown copyright. Unauthorised reproduction infringes Crown copyright and may lead to prosecution or civil proceedings. Aberdeen City Council 100023401, 2013

Rev.	Drawn	Checked	Description	Date

ENTERPRISE, PLANNING & INFRASTRUCTURE
St. Nicholas House, Aberdeen. AB10 1GY
Telephone 08456 080910
Fax 01224 522816

Client: ABERDEEN CITY COUNCIL

Project: Haudagain Roundabout Preferred Option 5

Title: Area of land required for proposed road scheme

Drawn (init./date)	File Location
SB 17/9/10	
Checked (init./date)	Drawing No.
MM 17/9/10	1/A96/A96/R2581/R/30
Scale & sheet size	
1:1000 A1	